ARIZONA RANCHEROS
RANCHO 28

ASSESSORS OFFICE

105–22

SHEET
AREA CODE 0307
ZONING -----
OUT OF -------

AUTOCAD 6/07

REVISIONS

SPLIT 024 TO 024A & B 9/85 "86"
SPLIT 012 TO 012A &B 6/07 "08"

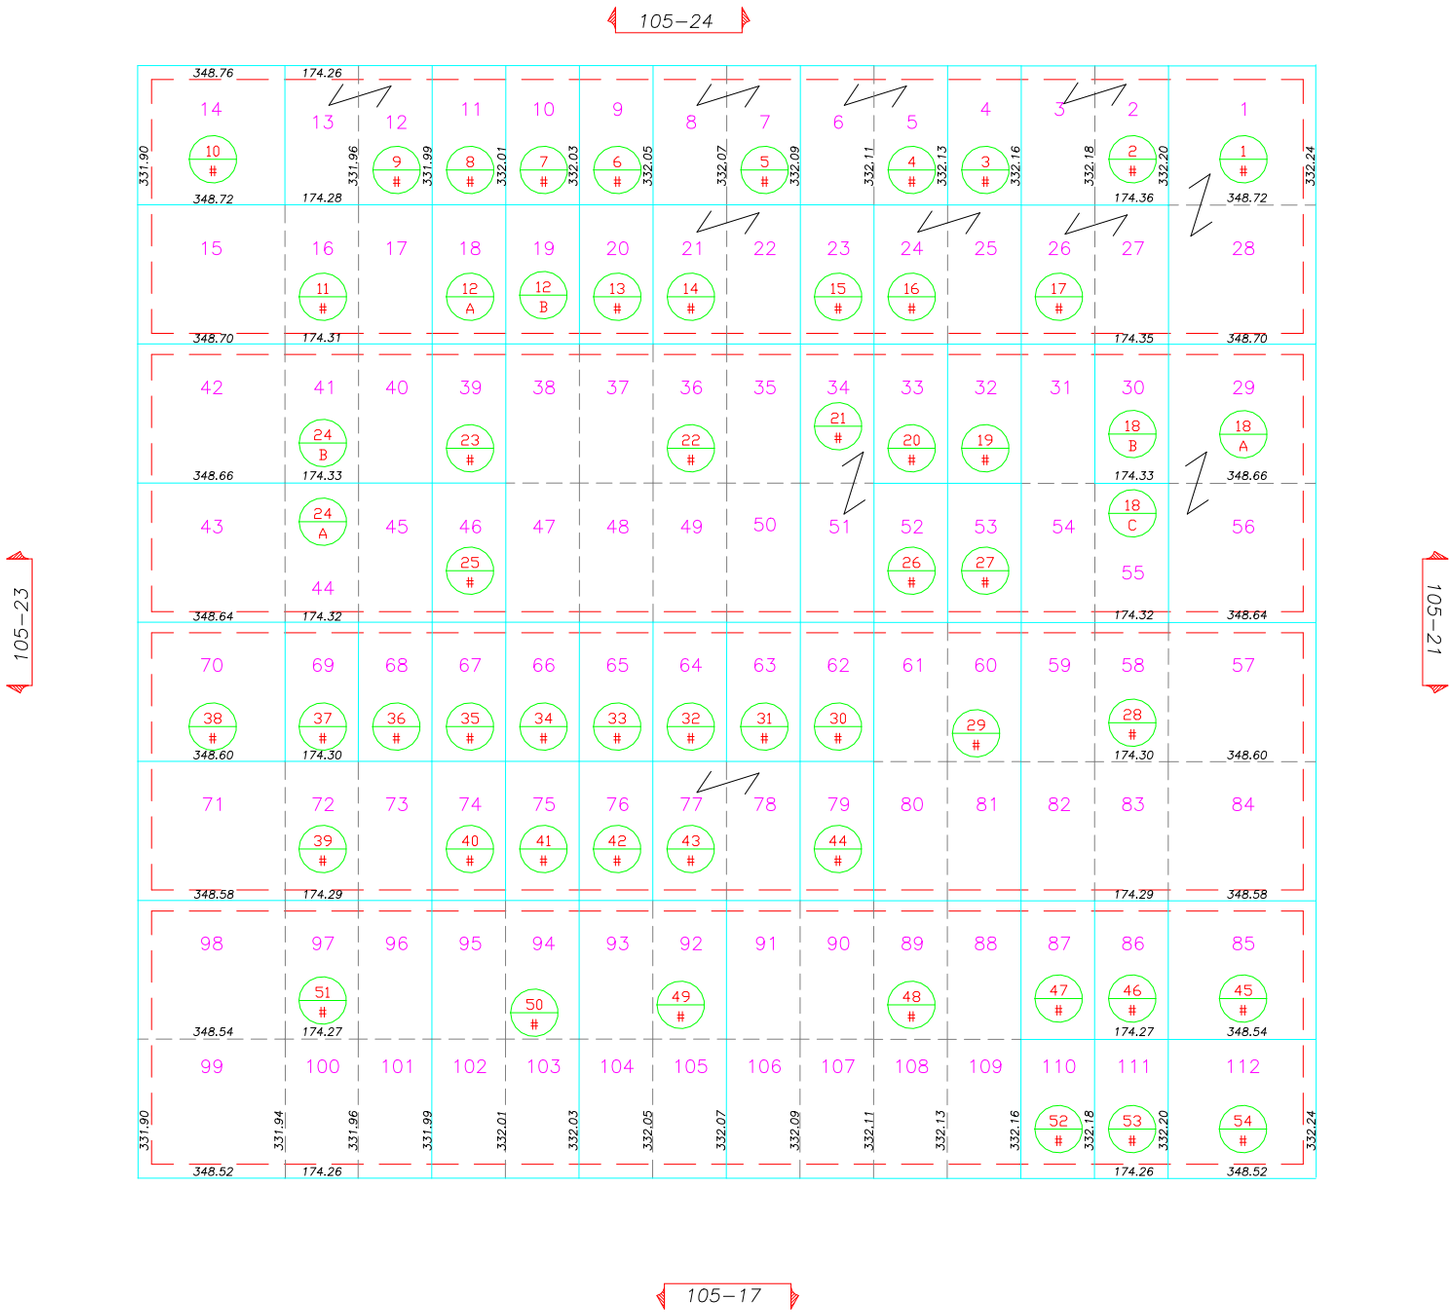

T 18 N
R 22 E

SECTION 18
NE4

SURVEY XXXX
PLAT 4–42

SCALE: 1"=300'
LAST REVISED: 6/07

SEAL OF NAVAJO COUNTY ARIZONA

ASSESSOR STAFF

THIS IS NOT A LEGAL DOCUMENT, NO LIABILTY ASSUMED.
MAP PREPARED FROM AVAILABLE DATA, FOR INFORMATION ONLY.